Revision Schedule				
Rev	Date	Revision Description	By	Chk
C01	25-01-24	Inital Issue	AFF	IB
C02	25-01-24	Building Control Changes	AFF	IB
C03	27-02-24	Amended Schedules following Contractors Comments	AFF	IB
C04	23-04-24	BC - Rm 038 now Meeting Rm	AFF	IB
C05	29-04-24	Updated The Screens On The GF To Align With The Updated Structure Model	AFF	IB
C06	20-05-24	Structure Coordinated	AFF	IB
C07	13-06-24	Plans, Elevations, CW &Window Schedule updated for C/W Package	AFF	IB
C08	20-06-24	Sundry Amendments	APC	IB
C09	25-06-24	Roof Amended	APC	IB
C010	06-07-24	Updated Plans	AFF	IB
C011	07-10-24	Door & Screen refs updated		IB
C012	09-10-24	correction - SC05		IB
C013	06-02-25	Doors Revised	APC	IB
C014	28-02-25	Areas Updated	EO	IB
C015	18-03-25	Room numbers updated	EO	IB
C016	19-03-25	Room Numbers Updated	EO	AF
C017	25-03-25	Room Areas updated	EO	AF
C018	31-03-25	Room Labels updated	EO	AF
C019	19-05-25	Room Labels updated	EO	AF

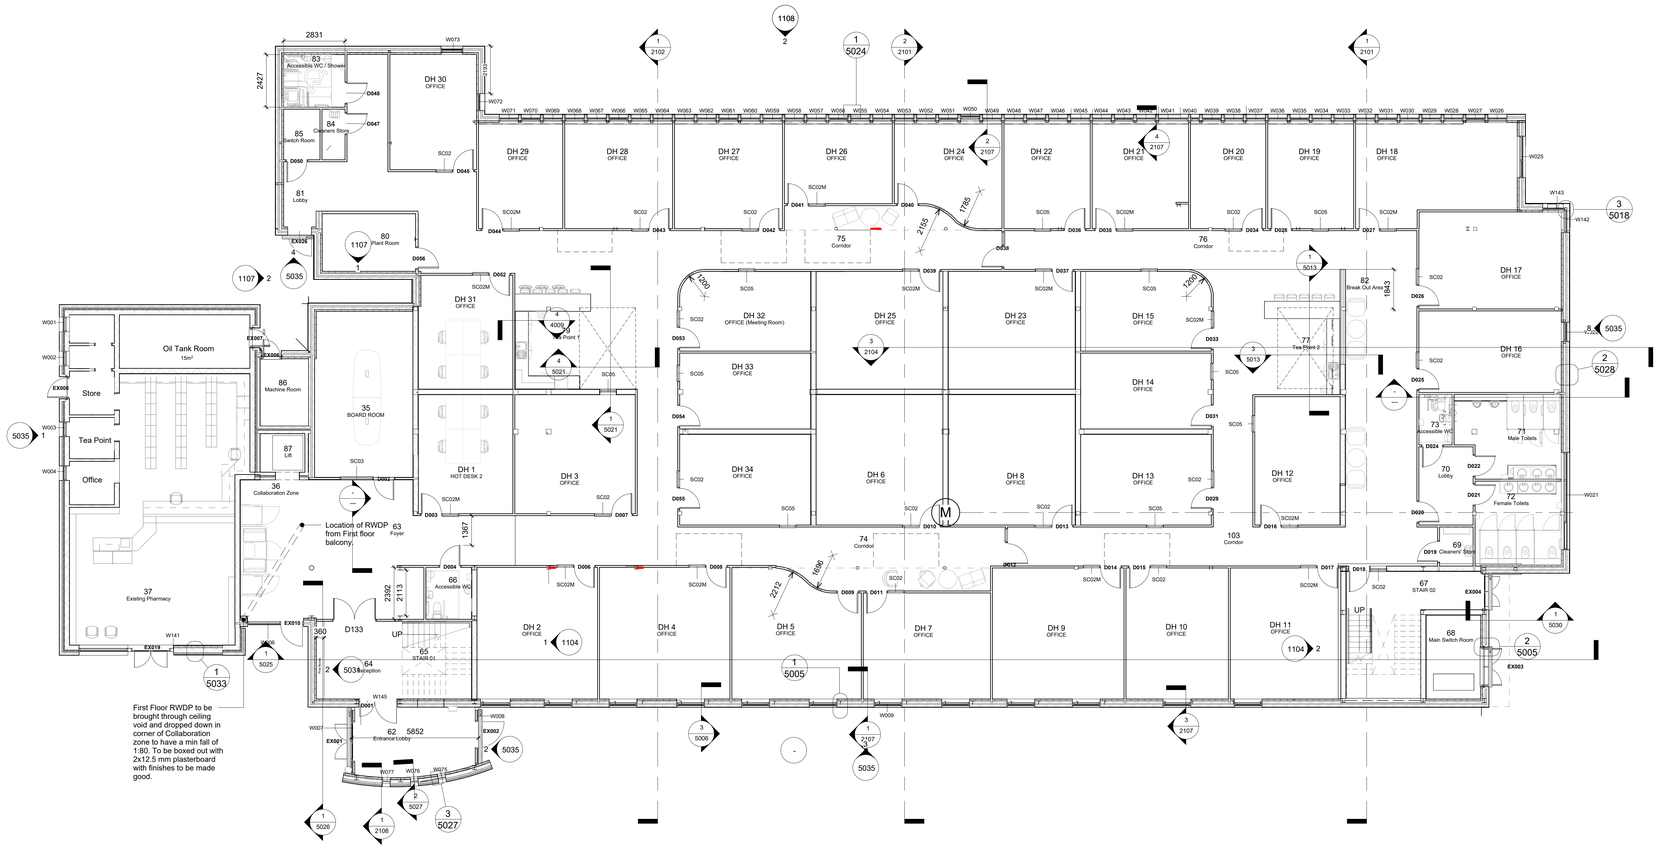

Notes:

- F39/ Building to be tested for air permeability upon completion - retrofit -refurbished area with consequential improvements to the existing building shall be carried out to ensure that the building complies with the requirements of regulation 39so far as is technically, functionally and economically faesible.

- F39/ Building services systems to be designed, installed and commissioned for the purposes of conservation of fuel and power and handed over in efficient working order.

1 Proposed Ground Floor Plan
1 : 100

GRAPHIC SCALE 1:100

CONSTRUCTION

gregory architects

4 Crescent Gardens
Belfast
BT7 1NS

T 028 90326548
E info@gregoryarchitects.com

Project Title:
Enterprise & Innovation Digi-Hub

Client:
Omagh Enterprise

Drawing Title:
Proposed Ground Floor Plan

Drawn by:	Checked by:	Date:
AFF	RT	19-05-25
Stage: 5	Sheet size: A0	Scale: 1 : 100

Drawing / Document Name:

Project No.	Orig.	Vol. / Zone	Level	Type	Role	No.
OEC	GRA	ZZ	00	DR	A	0101

Suitability	Rev. Status	Rev. No.
S3	C	C019